Proposed Roof Layout

Roof learning space

Soft planting edge

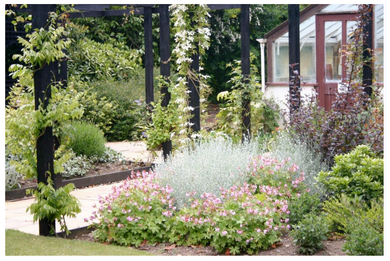

Garden

Early years Play scape

Allotments

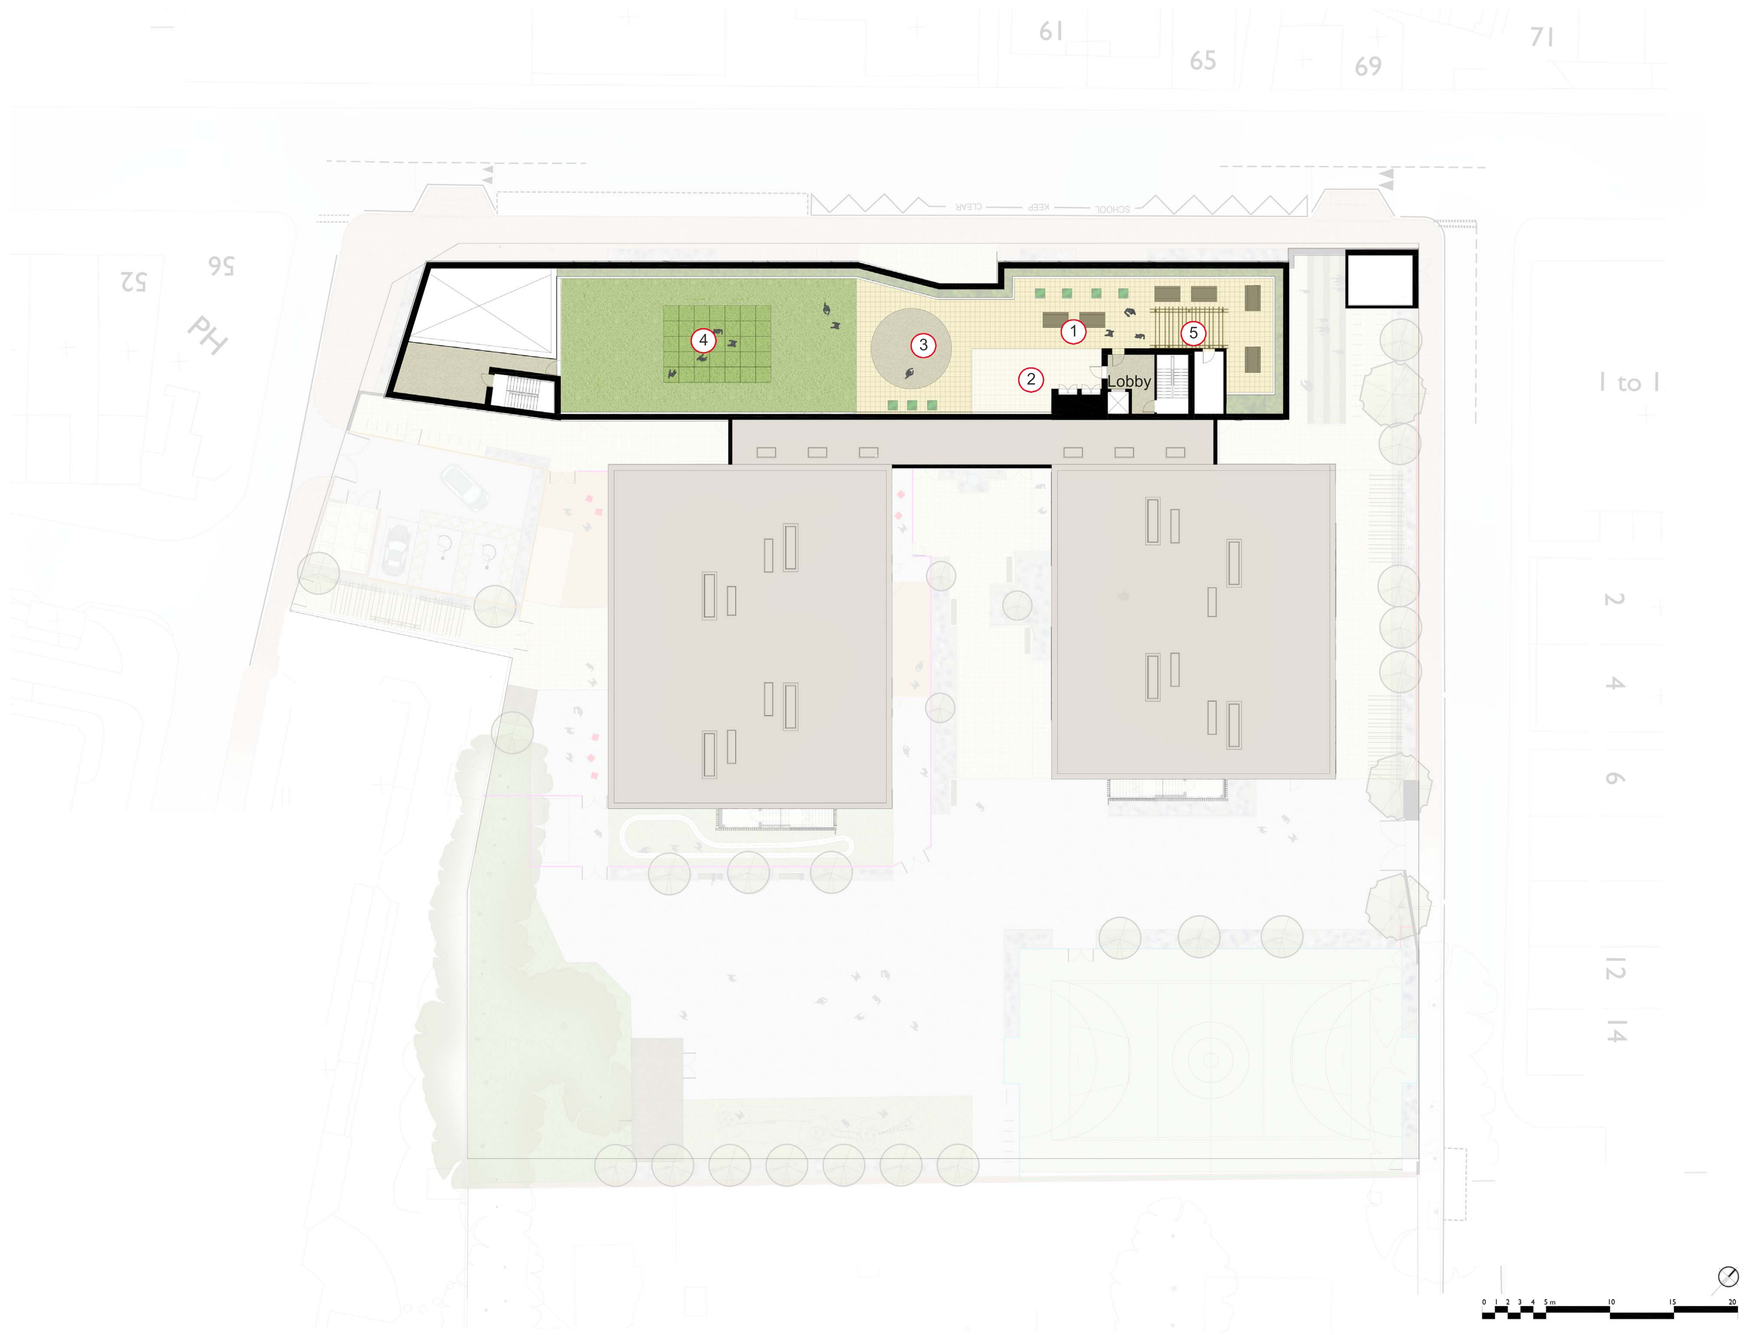

Feature Flag Paving

Synthetic grass

Planting Beds

Raised growing beds

1- Outdoor Classroom/ Hard Informal Play
2- Covered Teaching Area
3- Social Raised Area
4- Dance/Aerobics Grid Markings
5- Shaded Seating

Please give us your comments on the form provided

Haverstock
Studio 10, Cliff Road Studios, Cliff Road, London NW1 9AN, tel +44(0)20 7267 7676, info@haverstock.com, www.haverstock.com